
24

19-24

SURVEY FOR
BILLY WOMACK
PART OF LOTS 12 & 13
COOK, CARROTT, NOBLE SUBDIVISION
IN THE CITY OF CARTERSVILLE
BARTOW COUNTY, GEORGIA

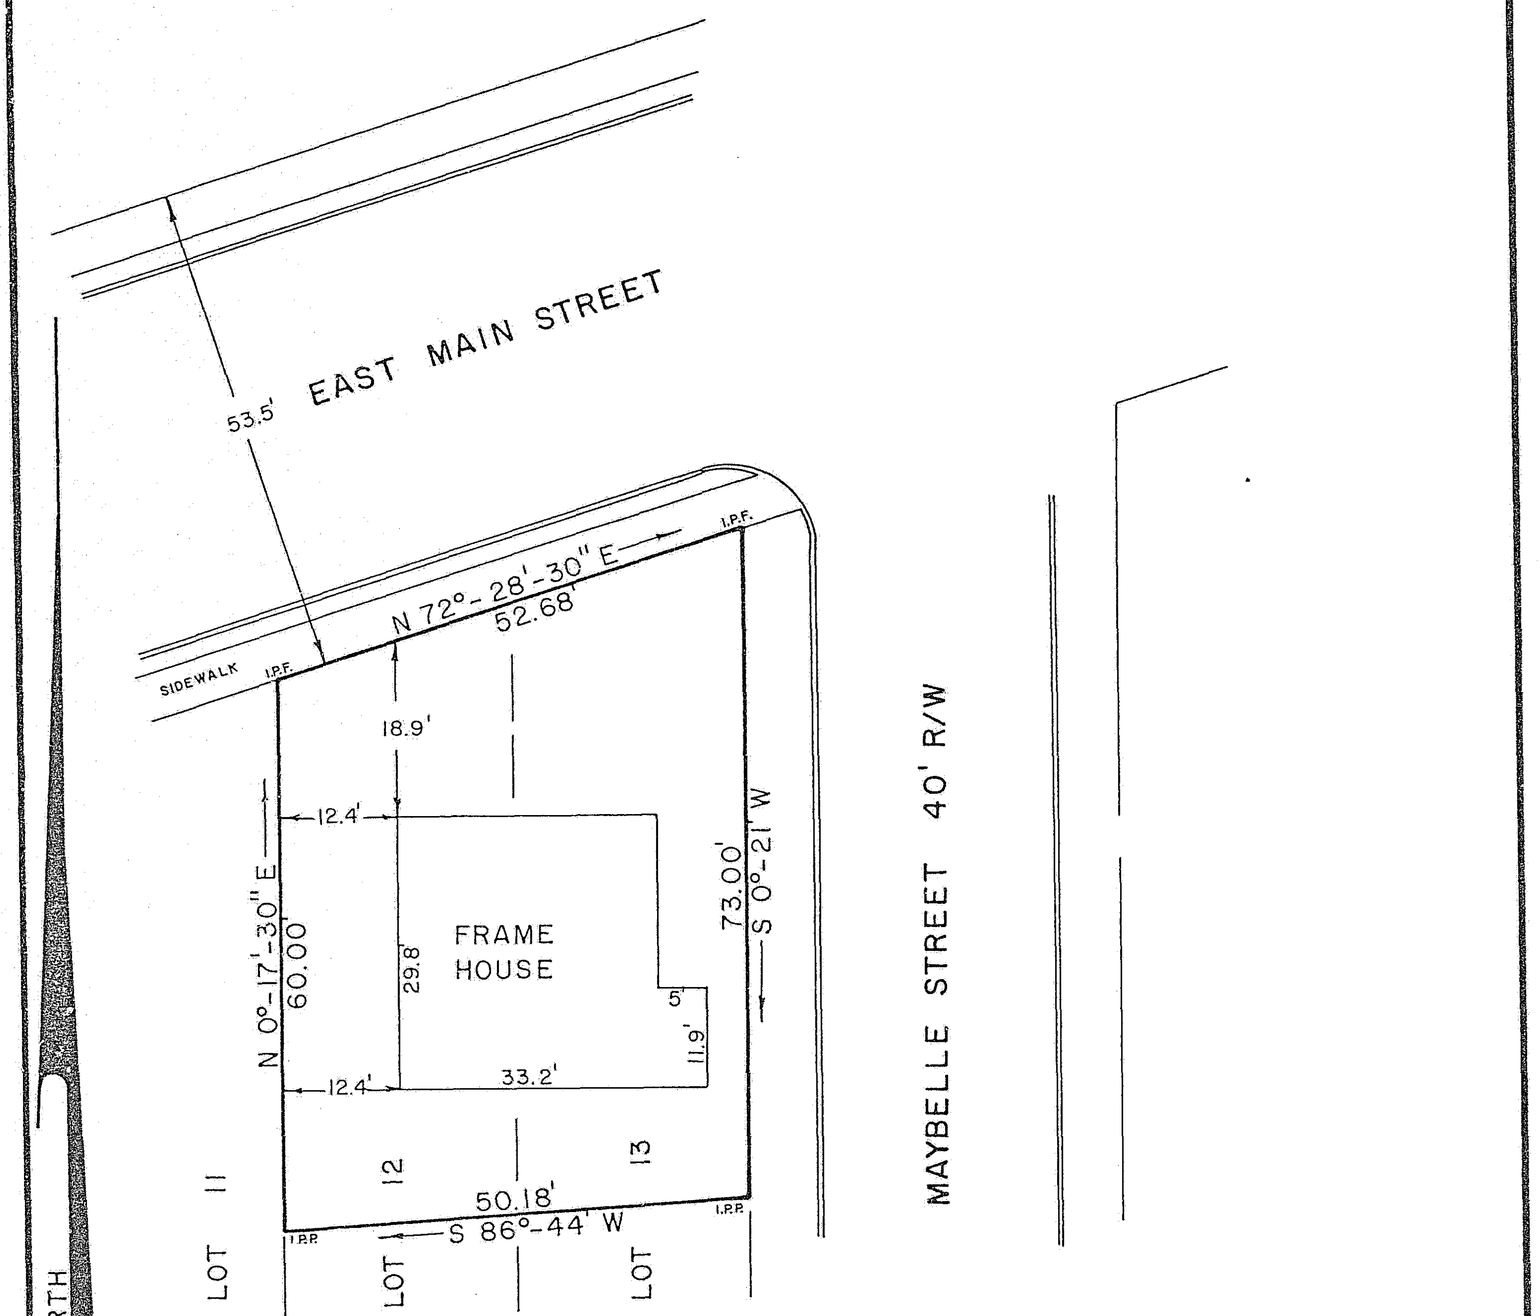

SMITH & SMITH LAND SURVEYORS, P.C.
CARTERSVILLE, GEORGIA

IN MY OPINION, THIS PLAT IS A CORRECT REPRESENTATION OF THE LAND PLATTED AND HAS BEEN PREPARED IN CONFORMITY WITH THE MINIMUM STANDARDS AND REQUIREMENTS OF LAW.

A. Lee Smith
REGISTERED LAND SURVEYOR No. 1309

GEORGIA REGISTERED 1309 Expires 12-31-76 LAND SURVEYOR A. LEE SMITH

ALL BEARINGS ARE COMPUTED FROM ONE MAGNETIC BEARING AND THE ANGLES OF THE TRAVERSE. THE TRAVERSE HAS A CLOSURE OF 1 FOOT IN 10,000 FEET.

JULY 9, 1976

SCALE 1" = 20'
FILE 1444

April 12 1979